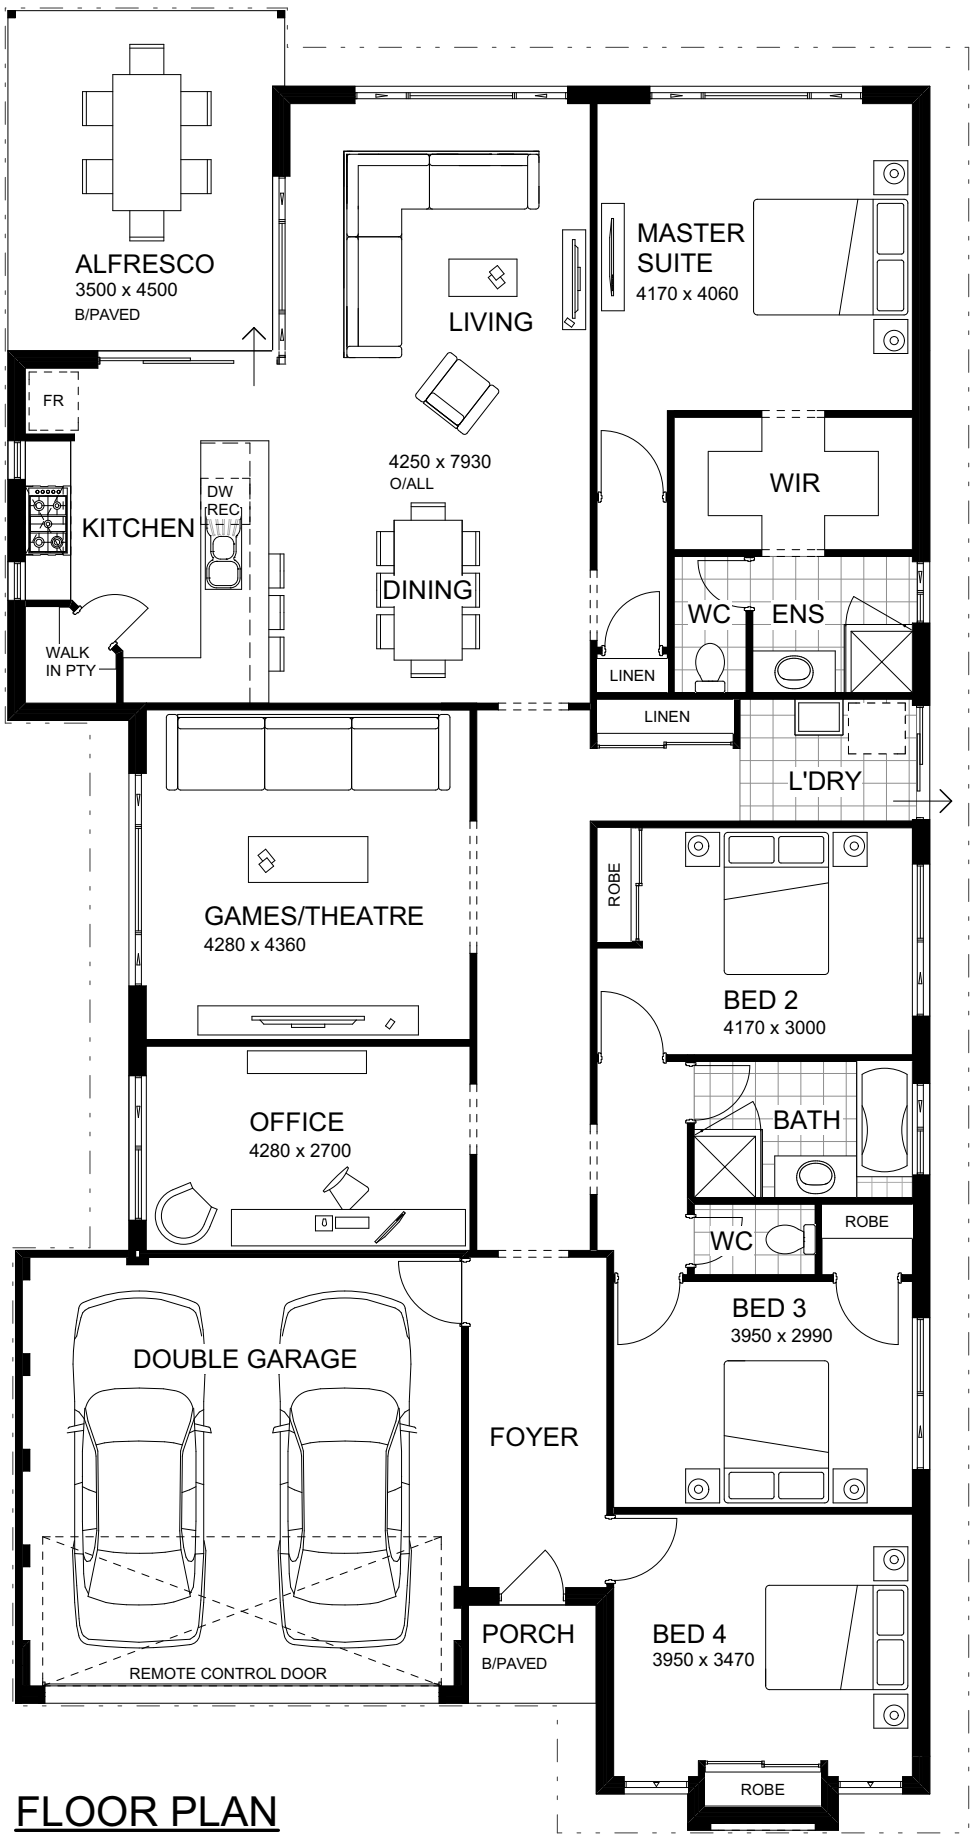

FLOOR PLAN
1:100

COUNTRY WA BUILDERS

THE QUINDALUP-ESSENTIAL

MODEL No. 6093

© COPYRIGHT