TRADITIONAL ELEVATION #6068

MODERN ELEVATION #6069

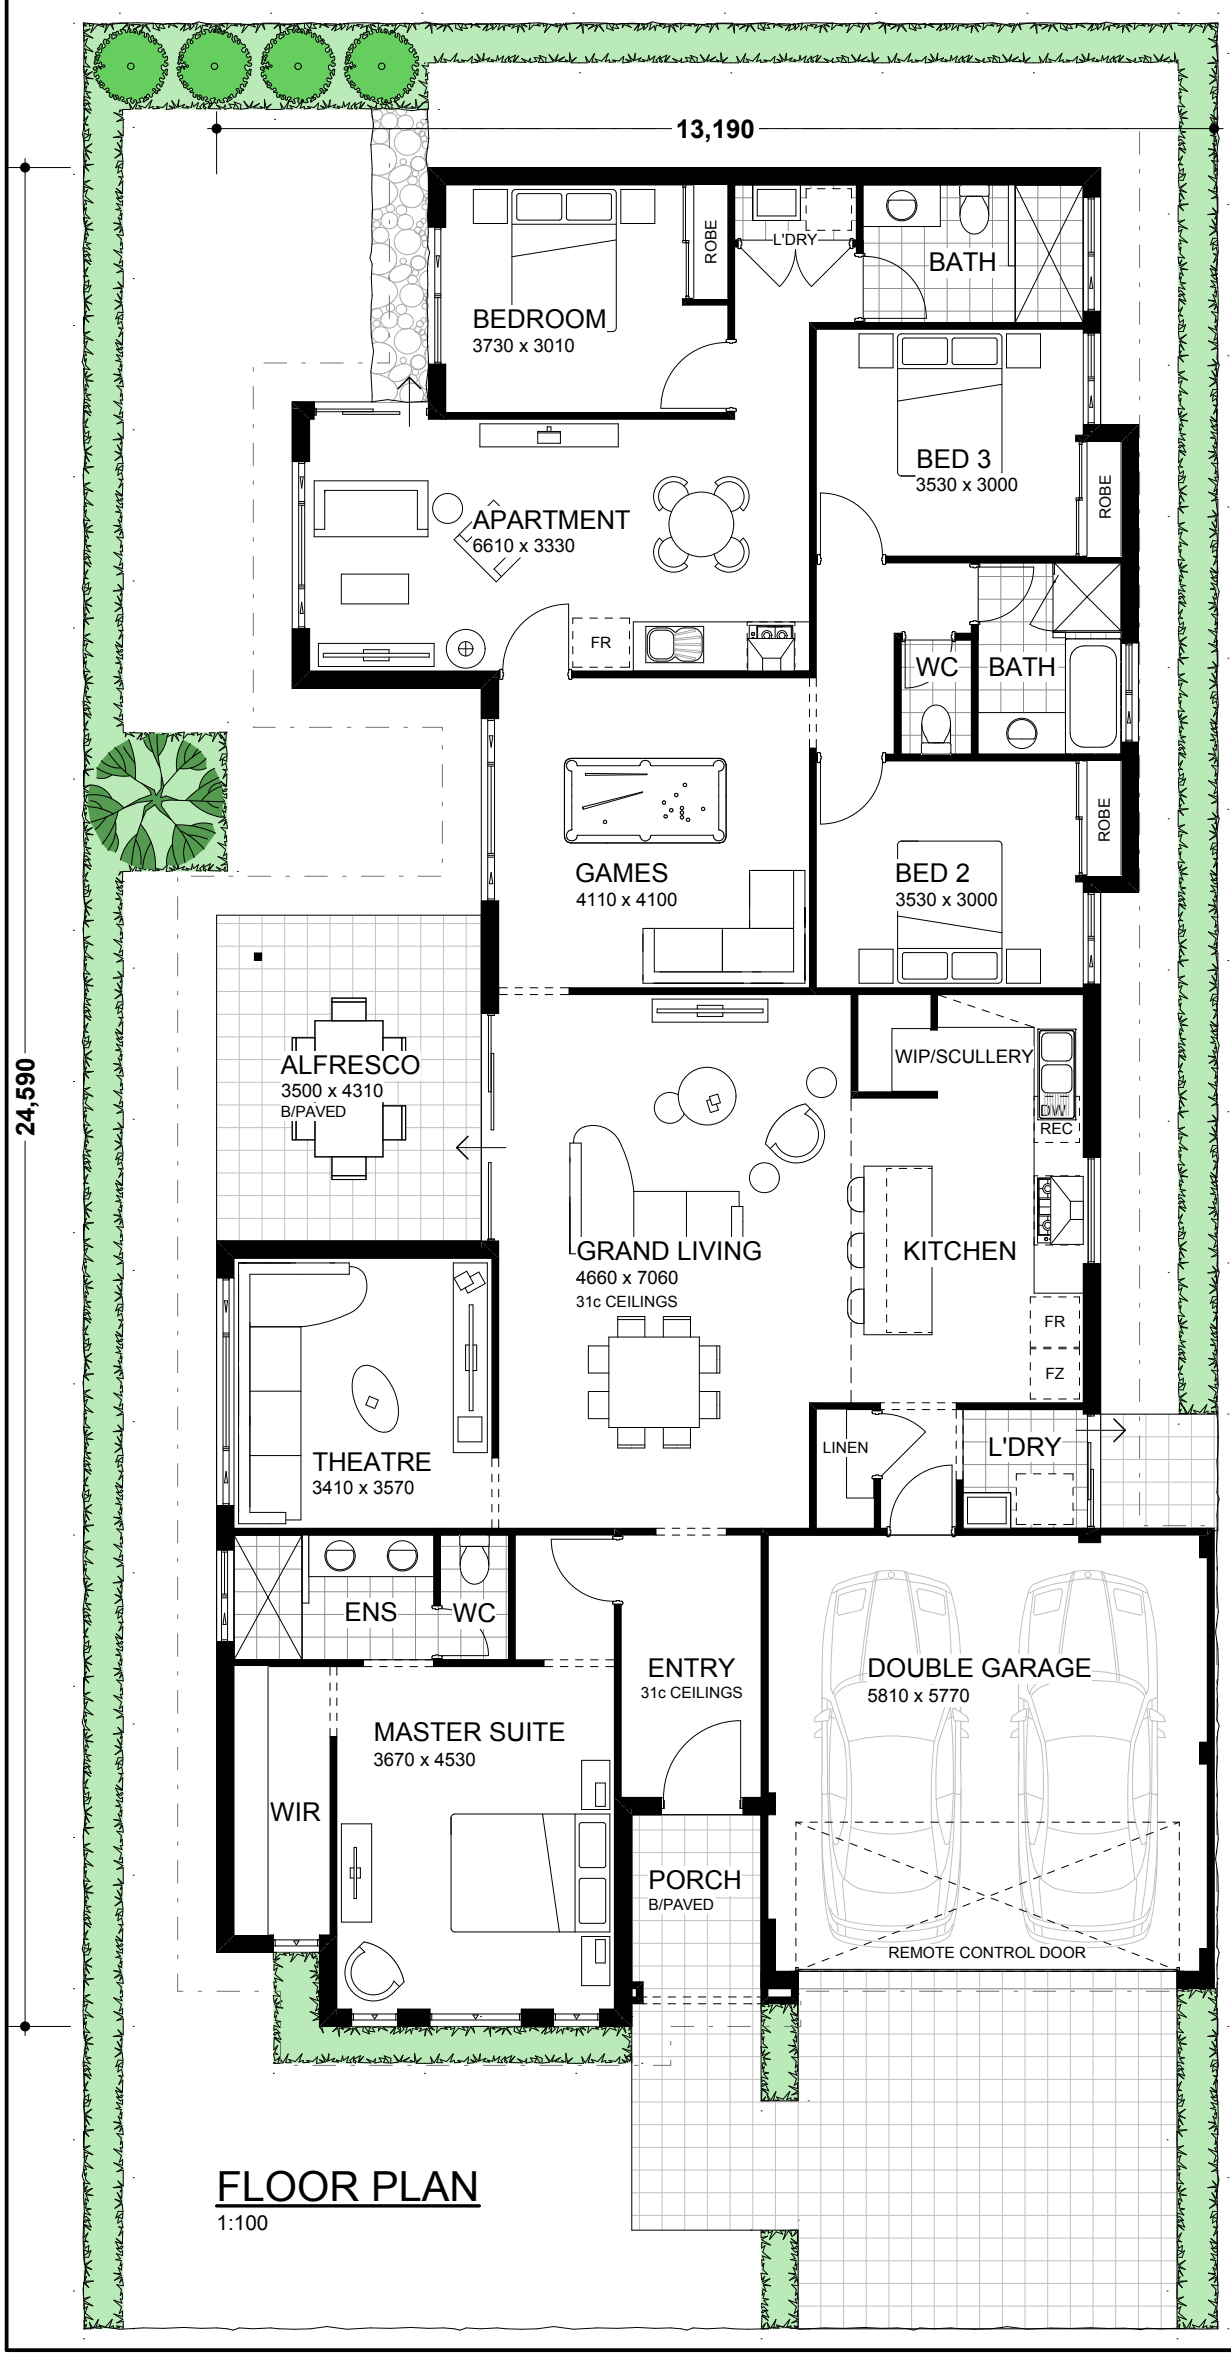

FLOOR PLAN
1:100

COUNTRY WA BUILDERS

THE SOPHIE