FRONT ELEVATION #6335

COUNTRY WA BUILDERS

THE WOODLANDS

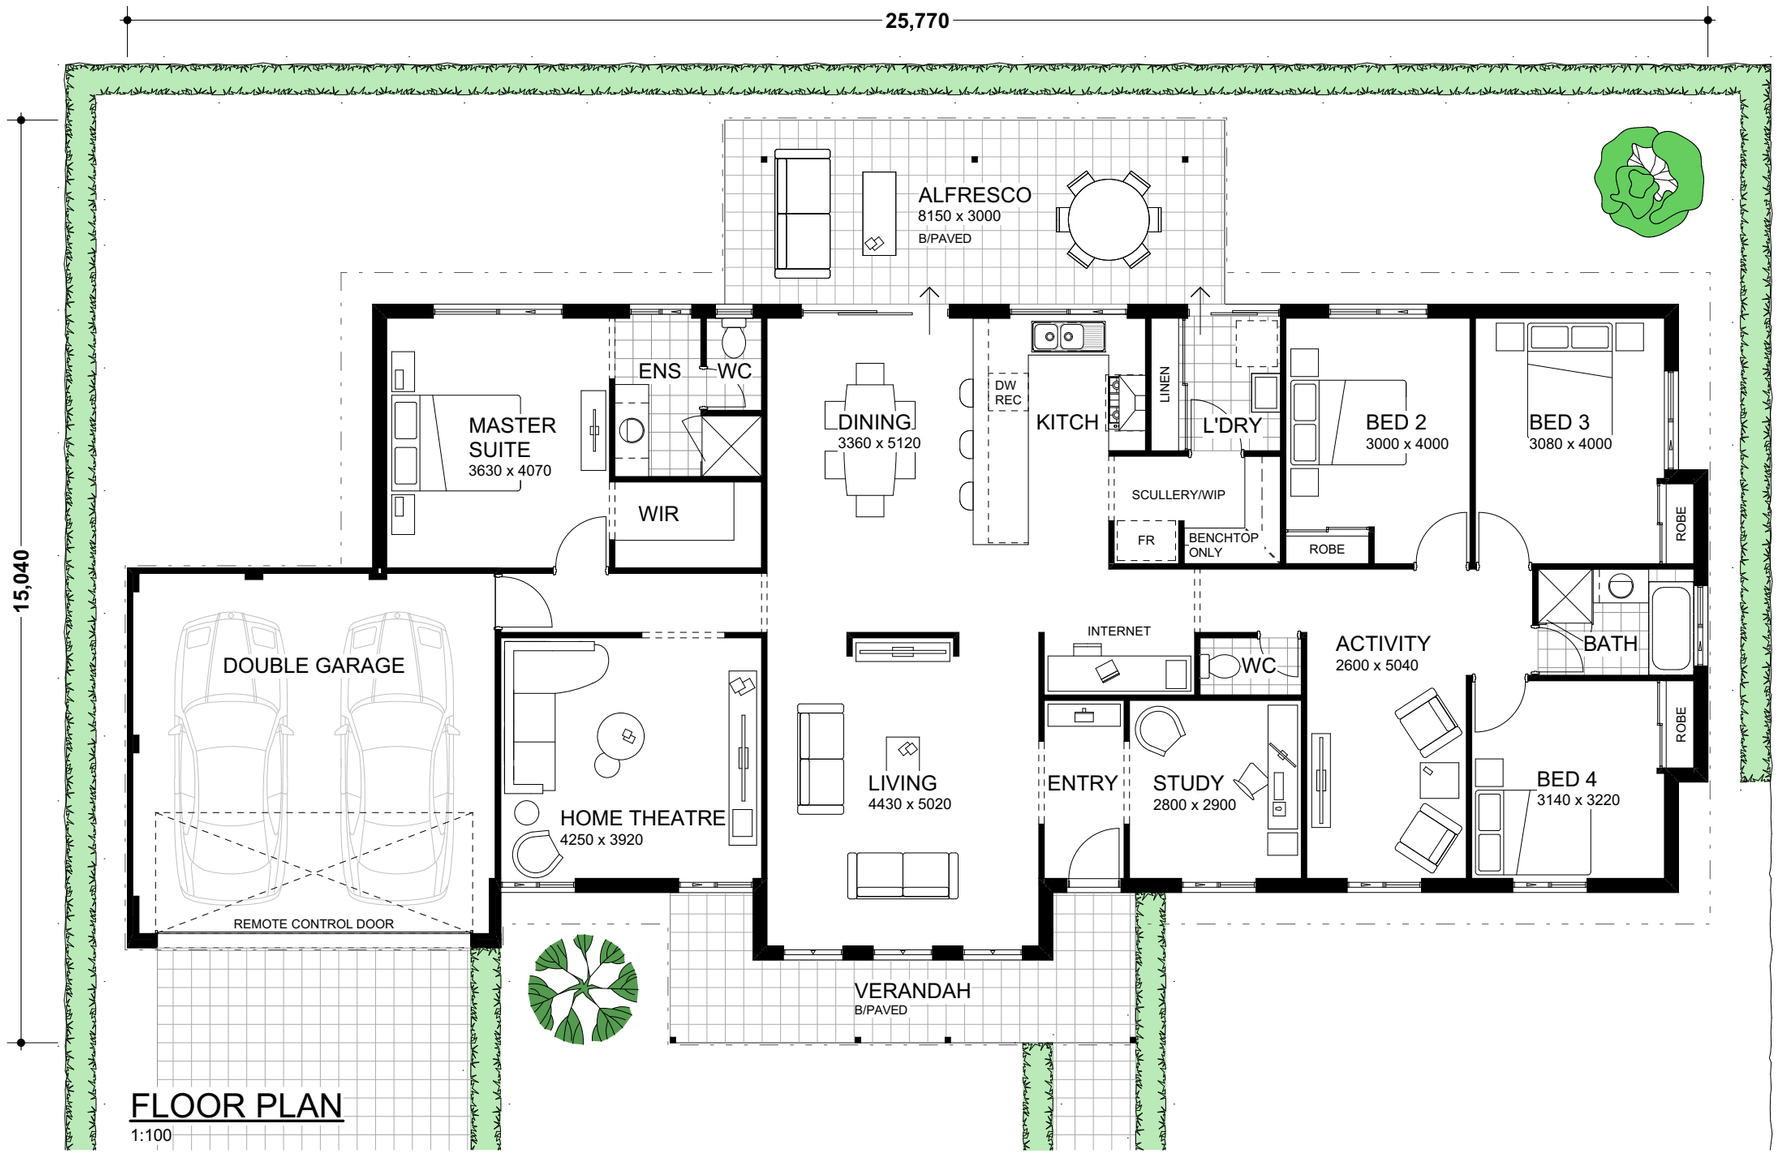

FLOOR PLAN

1:100

© COPYRIGHT