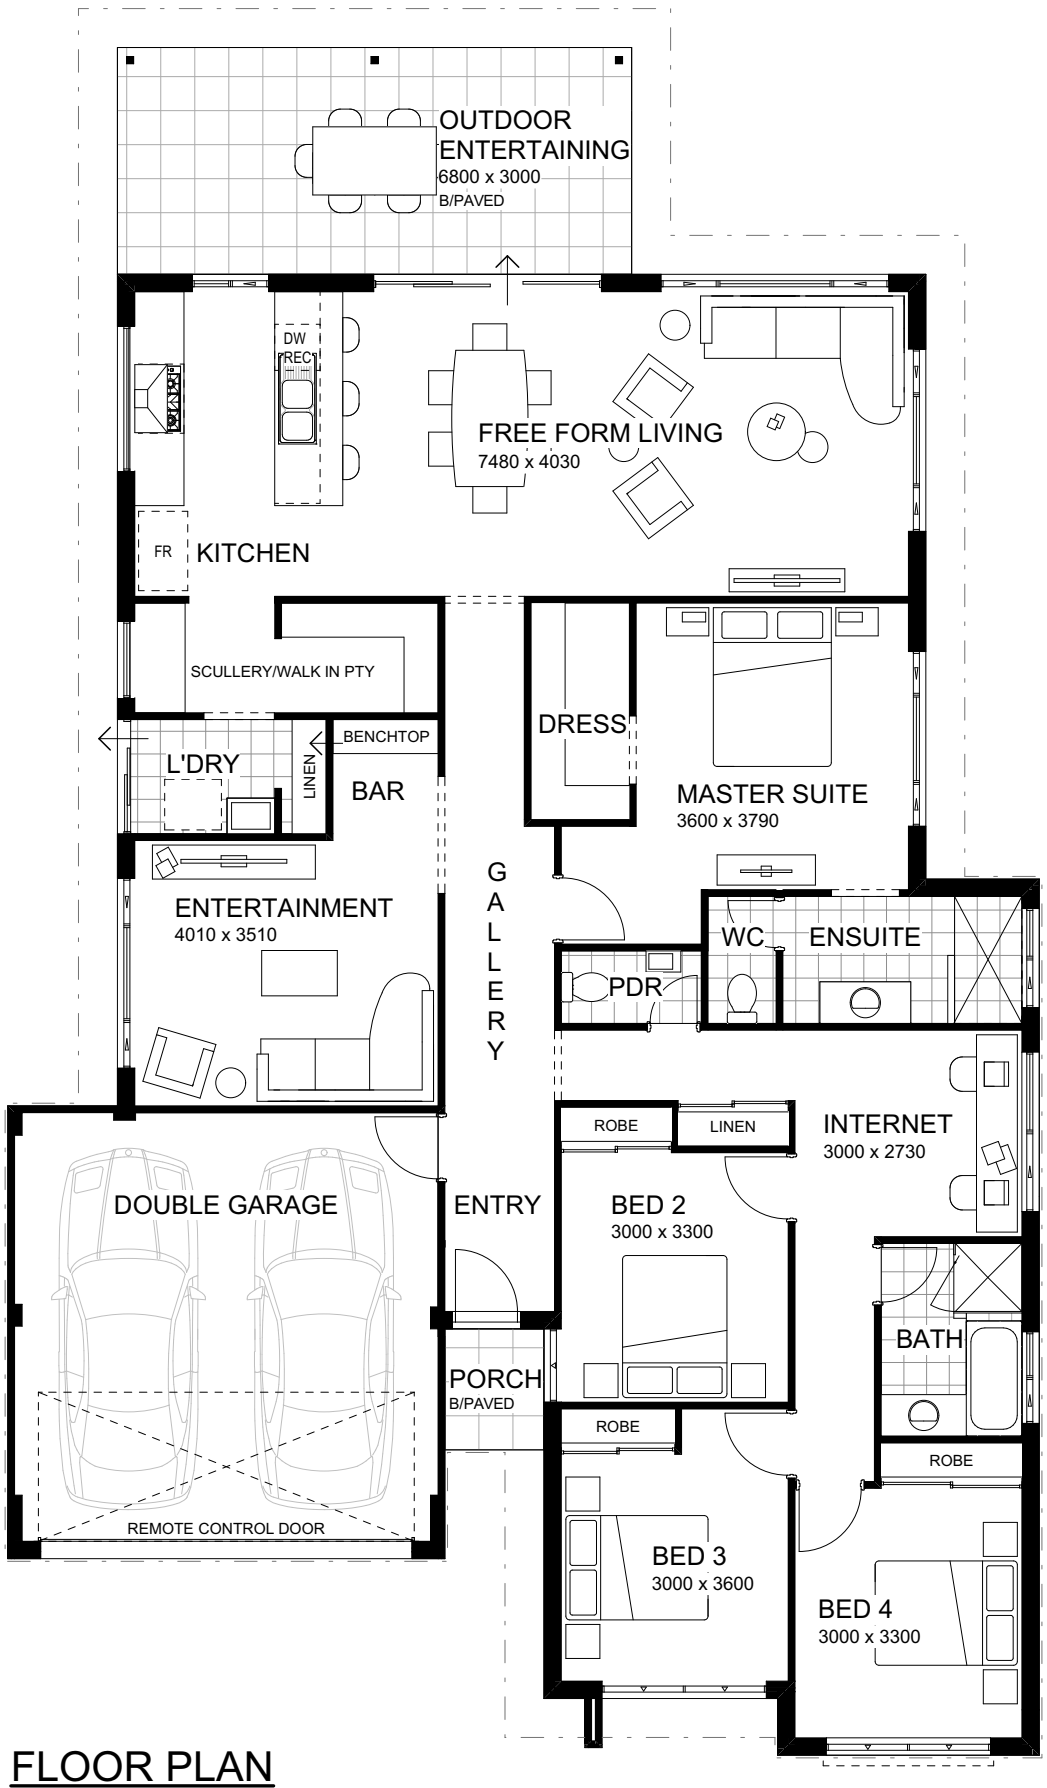

FLOOR PLAN
1:100

COUNTRY WA BUILDERS

MALBEC ESSENTIAL #5294

© COPYRIGHT