PROVINCIAL ELEVATION #4743

COUNTRY WA BUILDERS

THE JARRAHWOOD FARMHOUSE

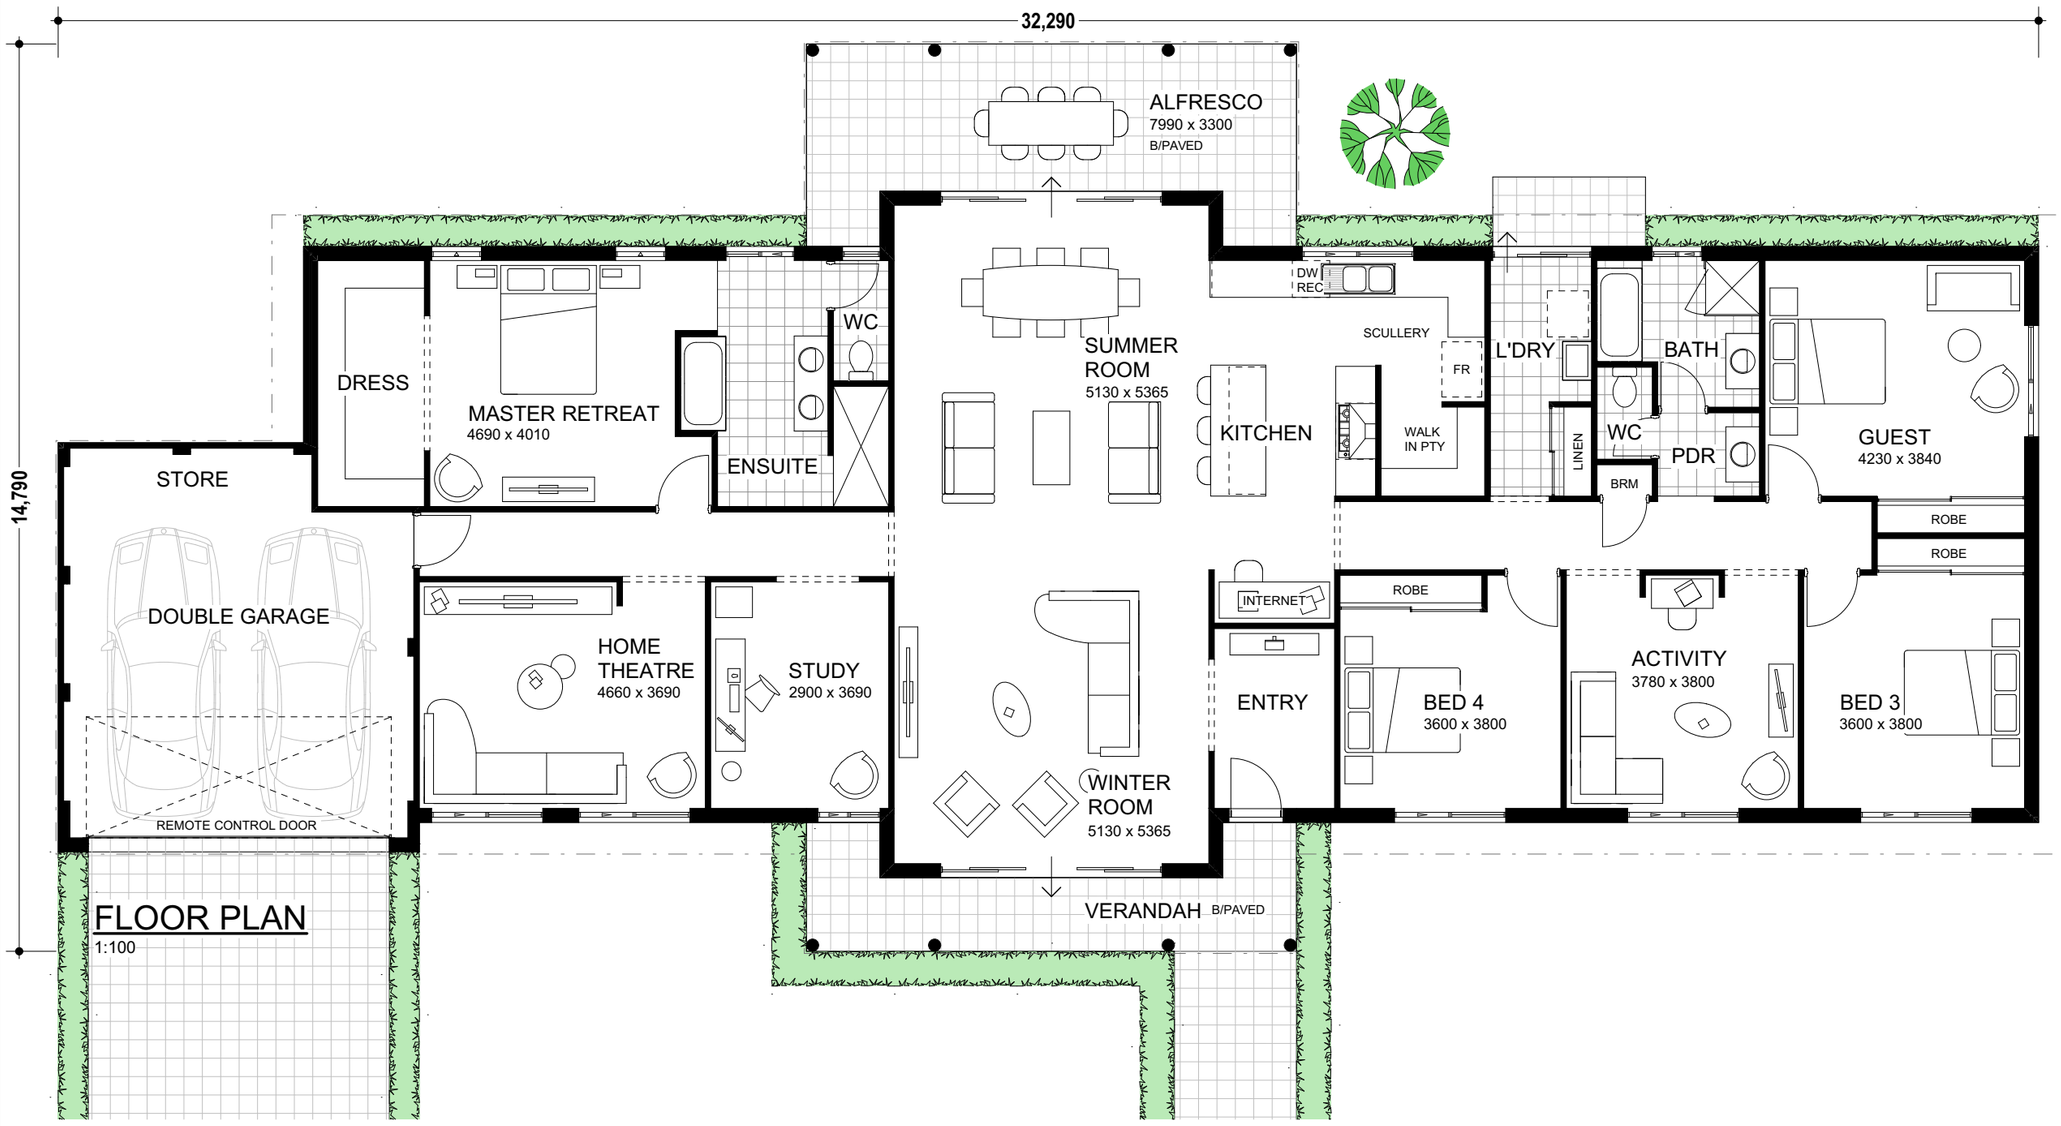

FLOOR PLAN
1:100

© COPYRIGHT